COPYRIGHT © BY CIRTEX. THIS DOCUMENT MAY NOT BE REPRODUCED IN WHOLE OR IN PART BY ANY MEANS WHATSOEVER.

| KEY | DESCRIPTION | METRIC (Tolerance & Notes) |
|---|---|---|
| A | Face Width | 1220mm (± 10mm) |
| B | Back Width | 1000mm (± 10mm) |
| C | Total Depth | 570mm (± 50mm due to variance in patterned face) |
| D | Block Depth (exc. face) | 530mm (± 20mm. Rear surface is a trowelled face) |
| E | Height | 610mm (± 10mm) |
| F | Lifting Points | Please see approved lifting design for location requirements |
| G | Dovetail Insert | Center at back of block |
| W | Weight | 620kg (± 20 for variance in face types) |

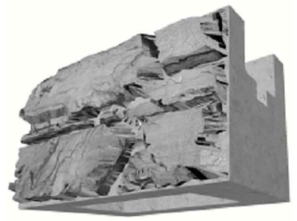

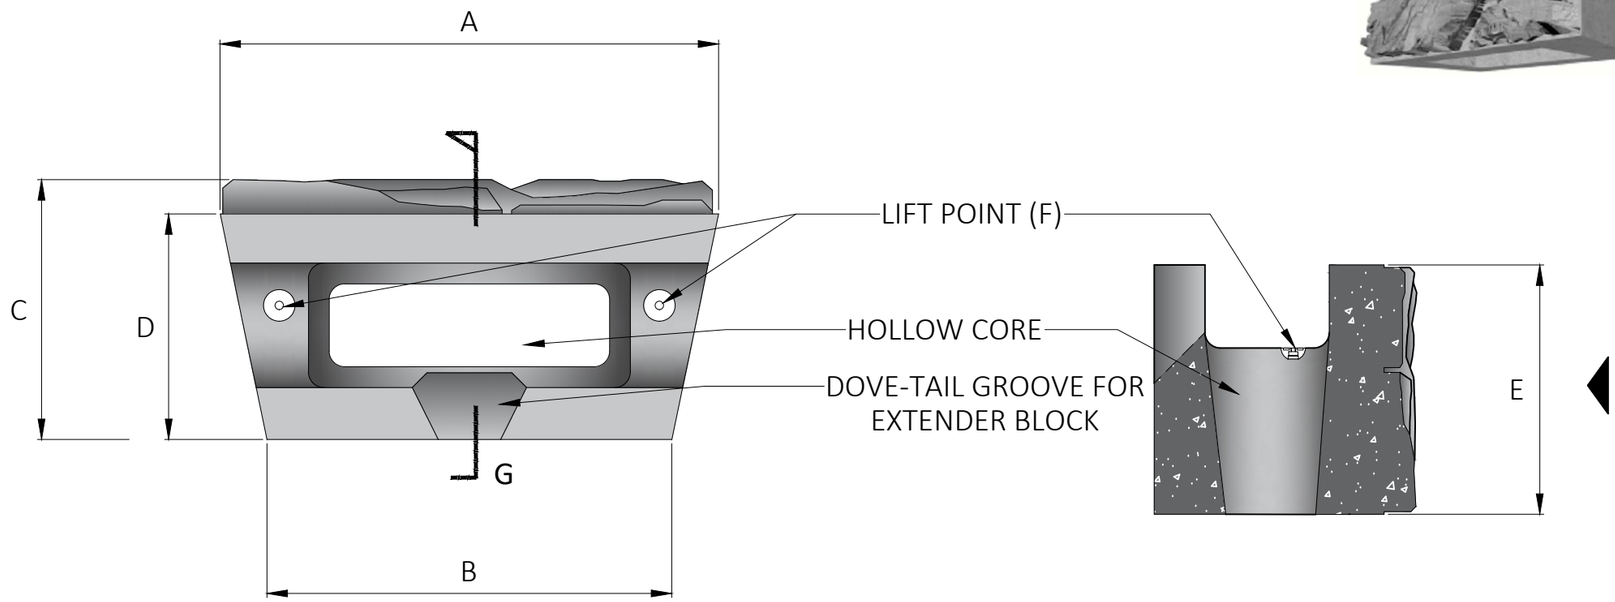


PLAN

CROSS SECTION

| Rev | Date | Description | Drwn | Chkd |
|---|---|---|---|---|
| 4 | 22/04/26 | Issued for construction | JV | AM |
| 3 | 05/06/25 | Issued for construction | JV | AM |
| 2 | 23/05/25 | Issued for construction | AS | AM |
| 1 | 03/12/24 | Issued for construction | JV | AM |

CIRTEX
125 Ngati Maru Highway
Thames 3578
New Zealand

Title:

# MAGNUMSTONE UNIT DETAILS FULL BASE BLOCK DOVE TAIL

Client: -

Project: MAGNUMSTONE SHOP DRAWINGS

Designed: -

Drawn: JV

Checked: AM

Date: 22/04/26

Proj No: -

Scale: 1:15

Drwg. No.: 1

Size: A3

Rev: 4

ORIGINAL FIGURE PRINTED IN COLOUR

COPYRIGHT © BY CIRTEX. THIS DOCUMENT MAY NOT BE REPRODUCED IN WHOLE OR IN PART BY ANY MEANS WHATSOEVER.

| KEY | DESCRIPTION | METRIC (Tolerance & Notes) |
|---|---|---|
| A | Face Width | 1220mm (± 10mm) |
| B | Back Width | 1000mm (± 10mm) |
| C | Total Depth | 570mm (± 50mm due to variance in patterned face) |
| D | Block Depth (exc. face) | 530mm (± 20mm. Rear surface is a trowelled face) |
| E | Height | 610mm (± 10mm) |
| F | Lifting Points | Please see approved lifting design for location requirements |
| G | Dovetail Insert | Center at back of block |
| W | Weight | 620kg (± 20 for variance in face types) |

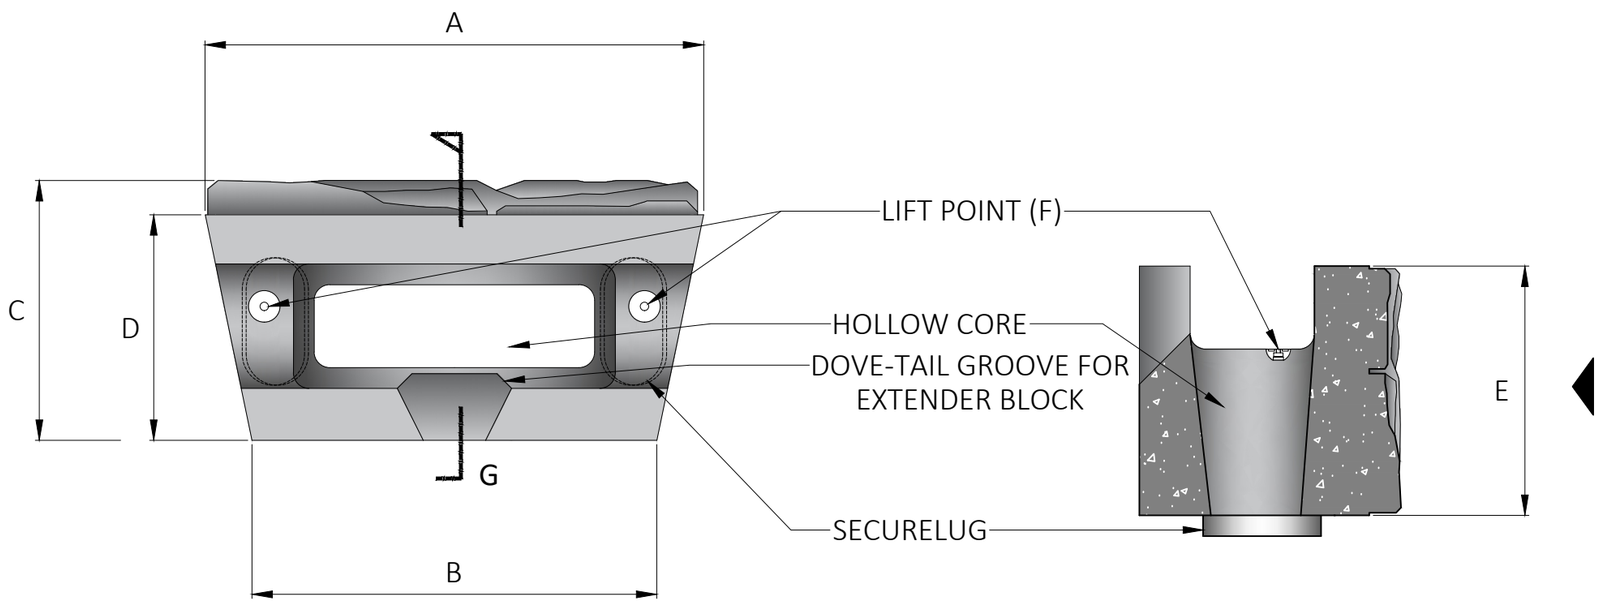


PLAN

CROSS SECTION

| Rev | Date | Description | Drwn | Chkd |
|---|---|---|---|---|
| 4 | 22/04/26 | Issued for construction | JV | AM |
| 3 | 05/06/25 | Issued for construction | JV | AM |
| 2 | 23/05/25 | Issued for construction | AS | AM |
| 1 | 03/12/24 | Issued for construction | JV | AM |

CIRTEX
125 Ngati Maru Highway
Thames 3578
New Zealand

Title:

# MAGNUMSTONE UNIT DETAILS
# FULL STANDARD BLOCK DOVE TAIL

Client: -

Project: MAGNUMSTONE SHOP DRAWINGS

Designed: -

Drawn: JV

Checked: AM

Date: 22/04/26

Proj No: -

Scale: 1:15

Drwg. No.: 2

Size: A3

Rev: 4

ORIGINAL FIGURE PRINTED IN COLOUR

COPYRIGHT © BY CIRTEX. THIS DOCUMENT MAY NOT BE REPRODUCED IN WHOLE OR IN PART BY ANY MEANS WHATSOEVER.

| KEY | DESCRIPTION | METRIC (Tolerance & Notes) |
|---|---|---|
| A | Face Width | 1220mm (± 10mm) |
| B | Back Width | 1000mm (± 10mm) |
| C | Total Depth | 570mm (± 50mm due to variance in patterned face) |
| D | Block Depth (exc. face) | 530mm (± 20mm. Rear surface is a trowelled face) |
| E | Height | 610mm (± 10mm) |
| F | Lifting Points | Please see approved lifting design for location requirements |
| W | Weight | 620kg (± 20 for variance in face types) |

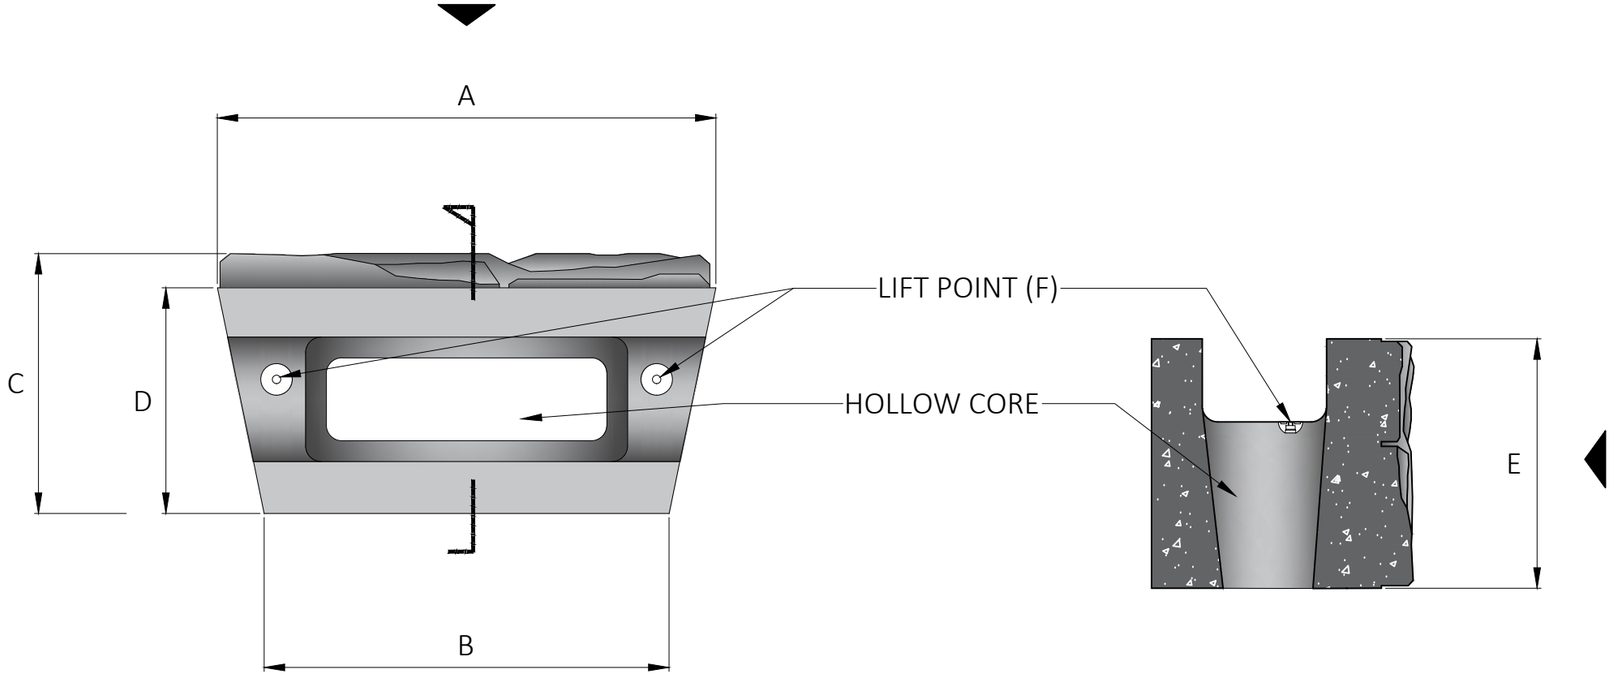


PLAN

CROSS SECTION

| Rev | Date | Description | Drwn | Chkd |
|---|---|---|---|---|
| 4 | 22/04/26 | Issued for construction | JV | AM |
| 3 | 05/06/25 | Issued for construction | JV | AM |
| 2 | 23/05/25 | Issued for construction | AS | AM |
| 1 | 03/12/24 | Issued for construction | JV | AM |

CIRTEX
125 Ngati Maru Highway
Thames 3578
New Zealand

Title:

# MAGNUMSTONE UNIT DETAILS
# FULL BASE BLOCK

Client: -

Project: MAGNUMSTONE SHOP DRAWINGS

Designed: -

Drawn: JV

Checked: AM

Date: 22/04/26

Proj No: -

Scale: 1:15

Drwg. No.: 3

Size: A3

Rev: 4

ORIGINAL FIGURE PRINTED IN COLOUR

COPYRIGHT © BY CIRTEX. THIS DOCUMENT MAY NOT BE REPRODUCED IN WHOLE OR IN PART BY ANY MEANS WHATSOEVER.

| KEY | DESCRIPTION | METRIC (Tolerance & Notes) |
|---|---|---|
| A | Face Width | 1220mm (± 10mm) |
| B | Back Width | 1000mm (± 10mm) |
| C | Total Depth | 570mm (± 50mm due to variance in patterned face) |
| D | Block Depth (exc. face) | 530mm (± 20mm. Rear surface is a trowelled face) |
| E | Height | 610mm (± 10mm) |
| F | Lifting Points | Please see approved lifting design for location requirements |
| W | Weight | 620kg (± 20 for variance in face types) |

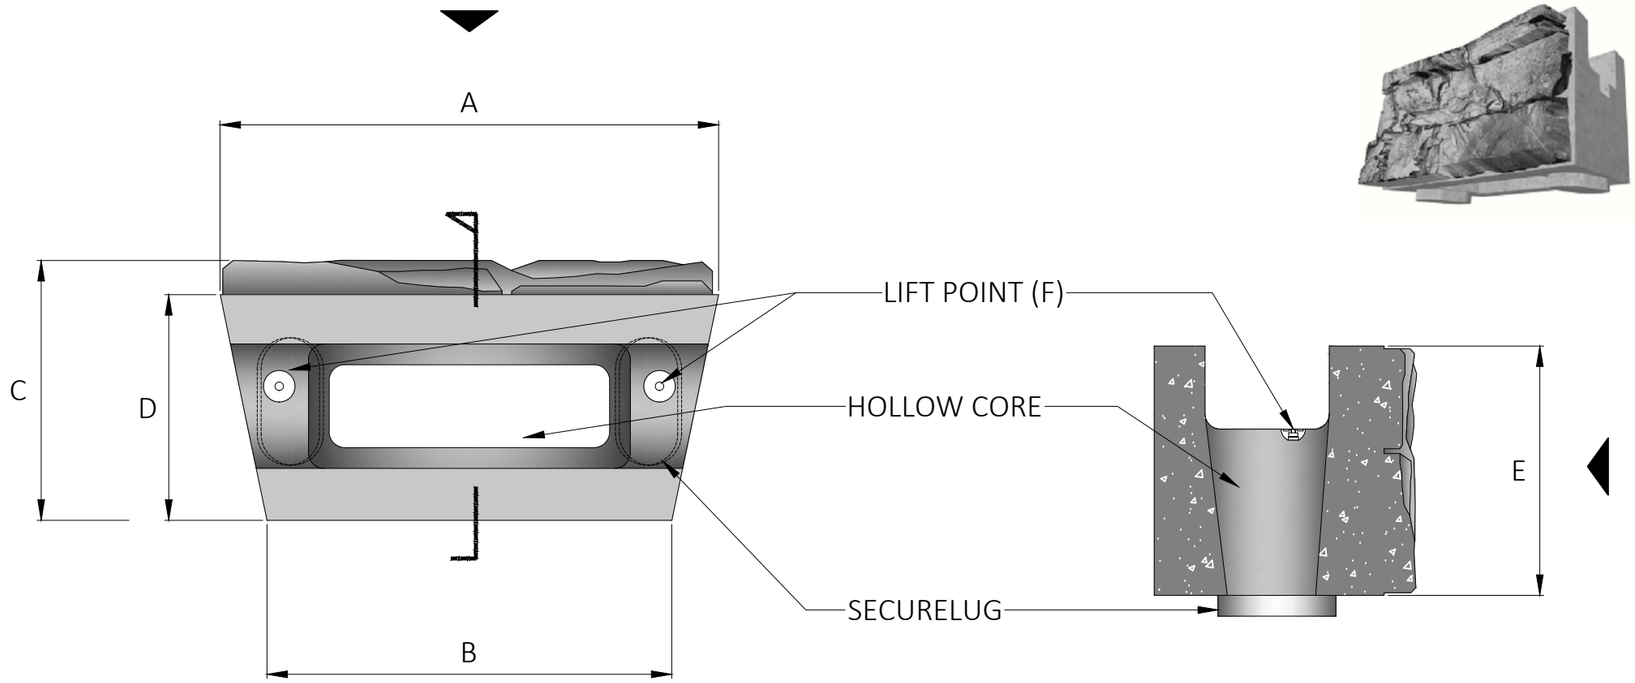

PLAN

CROSS SECTION

| Rev | Date | Description | Drwn | Chkd |
|---|---|---|---|---|
| 4 | 22/04/26 | Issued for construction | JV | AM |
| 3 | 05/06/25 | Issued for construction | JV | AM |
| 2 | 23/05/25 | Issued for construction | AS | AM |
| 1 | 03/12/24 | Issued for construction | JV | AM |

CIRTEX
125 Ngati Maru Highway
Thames 3578
New Zealand

Title:

# MAGNUMSTONE UNIT DETAILS FULL STANDARD BLOCK

Client: -

Project: MAGNUMSTONE SHOP DRAWINGS

Designed: -

Drawn: JV

Checked: AM

Date: 22/04/26

Proj No: -

Scale: 1:15

Drwg. No.: 4

Size: A3

Rev: 4

ORIGINAL FIGURE PRINTED IN COLOUR

COPYRIGHT © BY CIRTEX. THIS DOCUMENT MAY NOT BE REPRODUCED IN WHOLE OR IN PART BY ANY MEANS WHATSOEVER.

| KEY | DESCRIPTION | METRIC (Tolerance & Notes) |
|---|---|---|
| A | Face Width | 1220mm (± 10mm) |
| B | Back Width | 1000mm (± 10mm) |
| C | Total Depth | 570mm (± 50mm due to variance in patterned face) |
| D | Block Depth (exc. face) | 530mm (± 20mm. Rear surface is a trowelled face) |
| E | Height | 610mm (± 10mm) |
| F | Lifting Points | Please see approved lifting design for location requirements |
| W | Weight | 560kg (± 20 for variance in face types) |

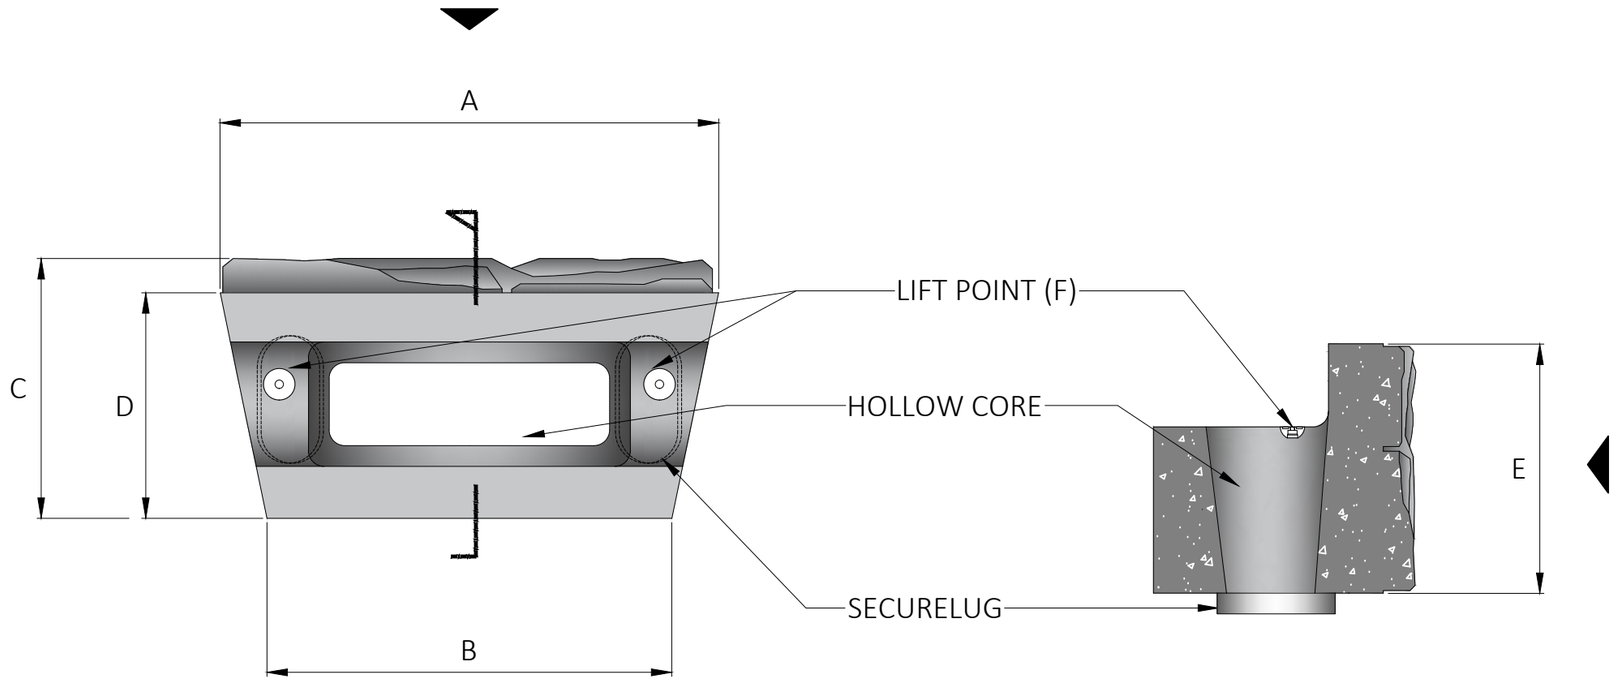


PLAN

CROSS SECTION

| Rev | Date | Description | Drwn | Chkd |
|---|---|---|---|---|
| 4 | 22/04/26 | Issued for construction | JV | AM |
| 3 | 05/06/25 | Issued for construction | JV | AM |
| 2 | 23/05/25 | Issued for construction | AS | AM |
| 1 | 03/12/24 | Issued for construction | JV | AM |

CIRTEX
125 Ngati Maru Highway
Thames 3578
New Zealand

Title:

# MAGNUMSTONE UNIT DETAILS FULL TOP BLOCK

Client: -

Project: MAGNUMSTONE SHOP DRAWINGS

Designed: -

Drawn: JV

Checked: AM

Date: 22/04/26

Proj No: -

Scale: 1:15

Drwg. No.: 5

Size: A3

Rev: 4

ORIGINAL FIGURE PRINTED IN COLOUR

COPYRIGHT © BY CIRTEX. THIS DOCUMENT MAY NOT BE REPRODUCED IN WHOLE OR IN PART BY ANY MEANS WHATSOEVER.

| KEY | DESCRIPTION | METRIC (Tolerance & Notes) |
|---|---|---|
| A | Face Width | 1220mm (± 10mm) |
| B | Back Width | 1000mm (± 10mm) |
| C | Total Depth | 570mm (± 50mm due to variance in patterned face) |
| D | Block Depth (exc. face) | 530mm (± 20mm. Rear surface is a trowelled face) |
| E | Height | 305mm (± 10mm) |
| F | Lifting Points | Please see approved lifting design for location requirements |
| W | Weight | 330kg (± 20 for variance in face types) |

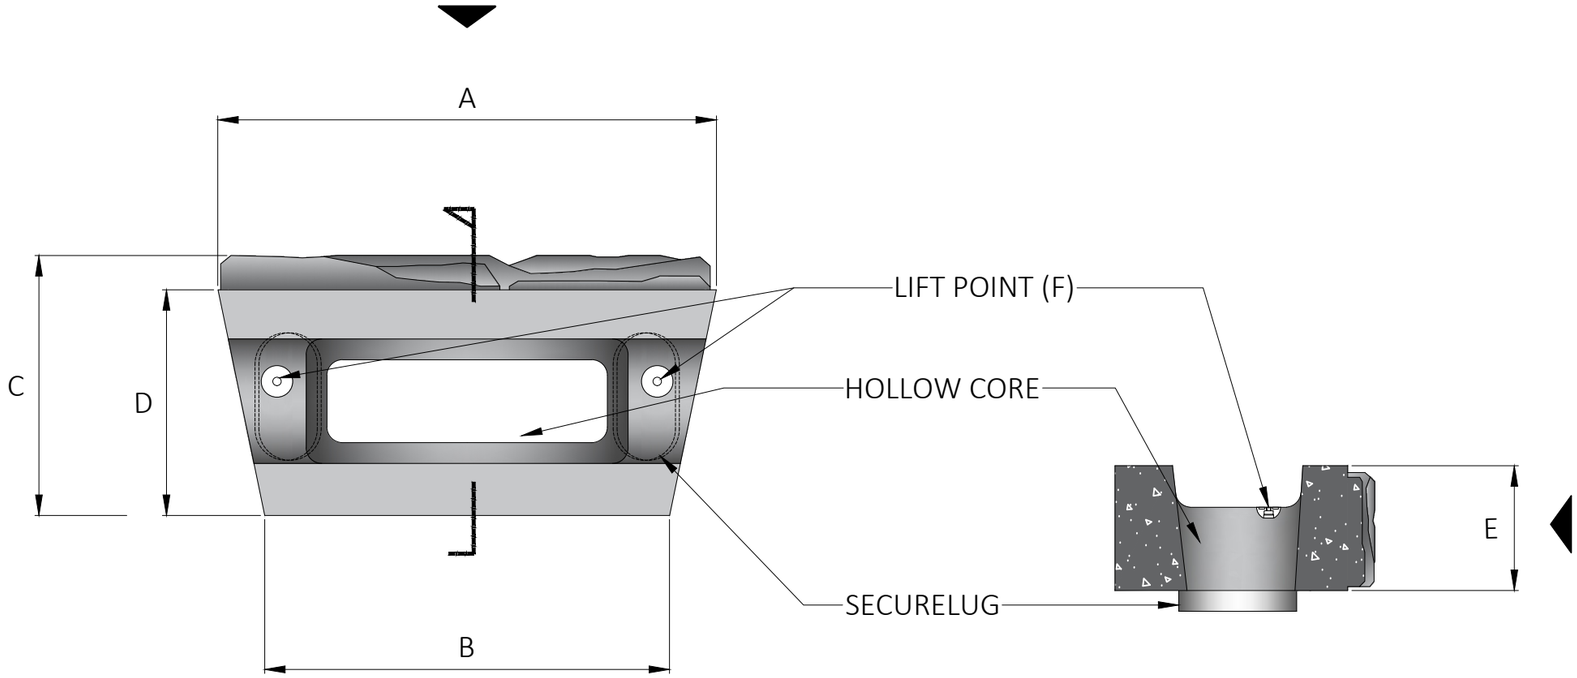


PLAN

CROSS SECTION

| Rev | Date | Description | Drwn | Chkd |
|---|---|---|---|---|
| 4 | 22/04/26 | Issued for construction | JV | AM |
| 3 | 05/06/25 | Issued for construction | JV | AM |
| 2 | 23/05/25 | Issued for construction | AS | AM |
| 1 | 03/12/24 | Issued for construction | JV | AM |

CIRTEX
125 Ngati Maru Highway
Thames 3578
New Zealand

Title:

# MAGNUMSTONE UNIT DETAILS HALF BLOCK

Client: -

Project: MAGNUMSTONE SHOP DRAWINGS

Designed: -
Drawn: JV
Checked: AM
Date: 22/04/26

Proj No: -

Scale: 1:15

Drwg. No.: 6

Size: A3

Rev: 4

ORIGINAL FIGURE PRINTED IN COLOUR

COPYRIGHT © BY CIRTEX. THIS DOCUMENT MAY NOT BE REPRODUCED IN WHOLE OR IN PART BY ANY MEANS WHATSOEVER.

| KEY | DESCRIPTION | METRIC (Tolerance & Notes) |
|---|---|---|
| A | Face Width | 1220mm (± 10mm) |
| B | Back Width | 1000mm (± 10mm) |
| C | Total Depth | 570mm (± 50mm due to variance in patterned face) |
| D | Block Depth (exc. face) | 530mm (± 20mm. Rear surface is a trowelled face) |
| E | Height | 305mm (± 10mm) |
| F | Lifting Points | Please see approved lifting design for location requirements |
| W | Weight | 310kg (± 20 for variance in face types) |

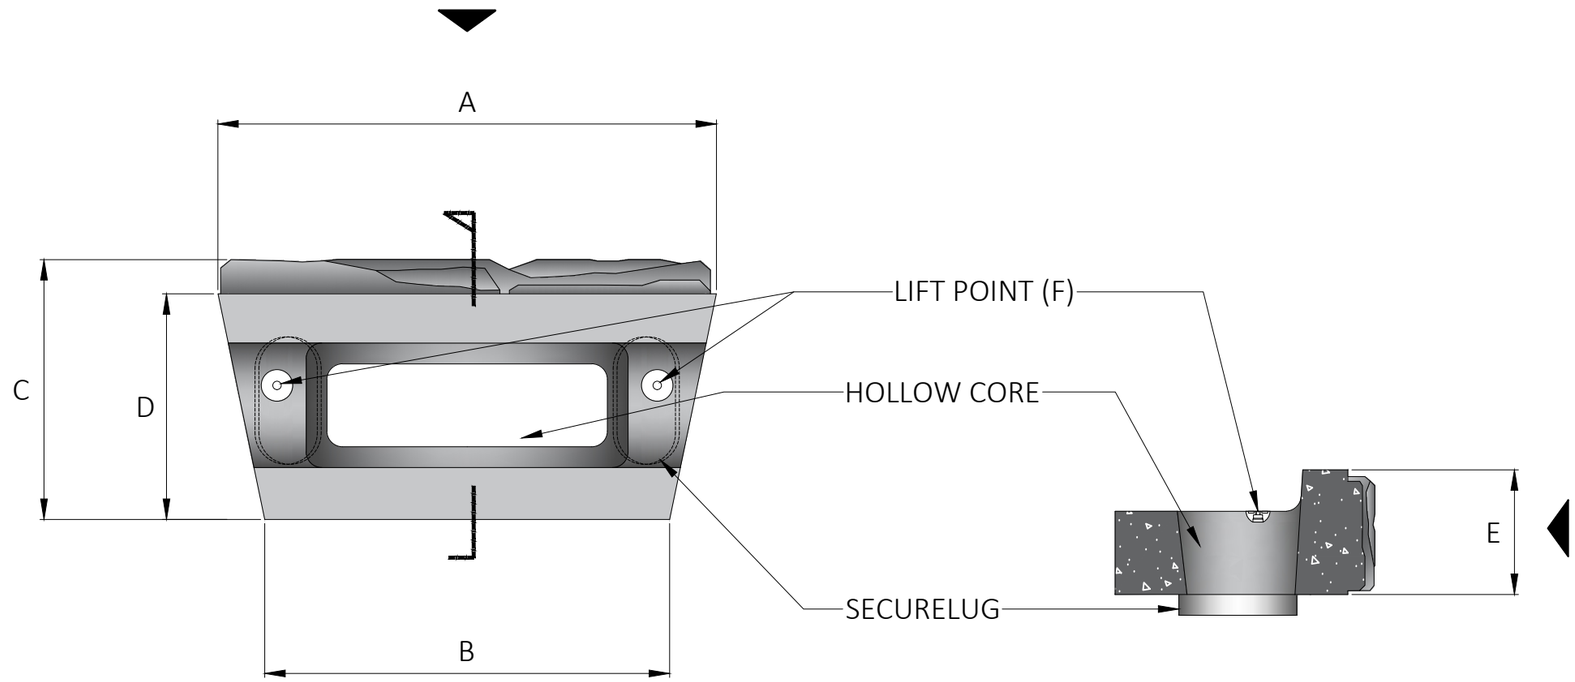


PLAN

CROSS SECTION

| Rev | Date | Description | Drwn | Chkd |
|---|---|---|---|---|
| 4 | 22/04/26 | Issued for construction | JV | AM |
| 3 | 05/06/25 | Issued for construction | JV | AM |
| 2 | 23/05/25 | Issued for construction | AS | AM |
| 1 | 03/12/24 | Issued for construction | JV | AM |

CIRTEX
125 Ngati Maru Highway
Thames 3578
New Zealand

Title:

# MAGNUMSTONE UNIT DETAILS HALF TOP BLOCK

Client: -

Project: MAGNUMSTONE SHOP DRAWINGS

Designed: -
Drawn: JV
Checked: AM
Date: 22/04/26

Proj No: -

Scale: 1:15

Drwg. No.: 7

Size: A3

Rev: 4

ORIGINAL FIGURE PRINTED IN COLOUR

COPYRIGHT © BY CIRTEX. THIS DOCUMENT MAY NOT BE REPRODUCED IN WHOLE OR IN PART BY ANY MEANS WHATSOEVER.

| KEY | DESCRIPTION | METRIC (Tolerance & Notes) |
|---|---|---|
| A | Face Width | 710mm (± 50mm due to variance in patterned face) |
| B | Depth 1 | 240mm (± 30mm due to variance in patterned face) |
| C | Depth 2 | 100mm (± 30mm due to variance in patterned face) |
| D | Height | 305mm (± 10mm) |
| E | Lifting Points | Please see approved lifting design for location requirements |
| W | Weight | 75kg (± 10 for variance in face types) |

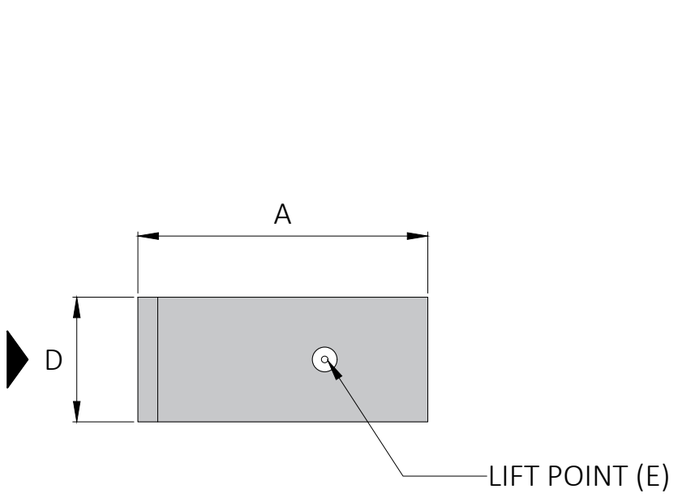


REAR ELEVATION

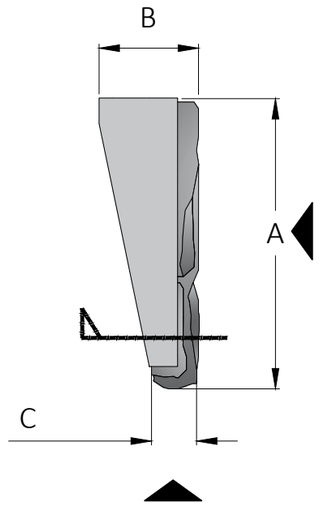


PLAN

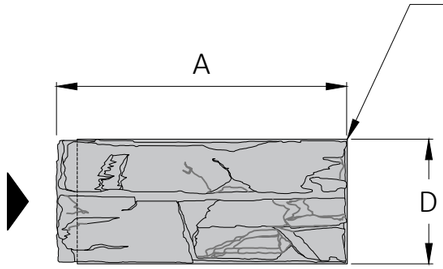


FRONT ELEVATION

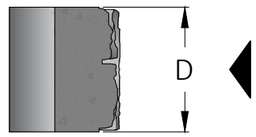


CROSS SECTION

| Rev | Date | Description | Drwn | Chkd |
|---|---|---|---|---|
| 4 | 22/04/26 | Issued for construction | JV | AM |
| 3 | 05/06/25 | Issued for construction | JV | AM |
| 2 | 23/05/25 | Issued for construction | AS | AM |
| 1 | 03/12/24 | Issued for construction | JV | AM |

CIRTEX
125 Ngati Maru Highway
Thames 3578
New Zealand

Title:

# MAGNUMSTONE UNIT DETAILS HALF END CAP

Client: -

Project: MAGNUMSTONE SHOP DRAWINGS

Designed: -
Drawn: JV
Checked: AM
Date: 22/04/26

Drwg. No.: 8
Size: A3

Proj No: -

Scale: 1:15

Rev: 4

ORIGINAL FIGURE PRINTED IN COLOUR

COPYRIGHT © BY CIRTEX. THIS DOCUMENT MAY NOT BE REPRODUCED IN WHOLE OR IN PART BY ANY MEANS WHATSOEVER.

| KEY | DESCRIPTION | METRIC (Tolerance & Notes) |
|---|---|---|
| A | Face Width | 710mm (± 50mm due to variance in patterned face) |
| B | Depth 1 | 240mm (± 30mm due to variance in patterned face) |
| C | Depth 2 | 100mm (± 30mm due to variance in patterned face) |
| D | Height | 610mm (± 10mm) |
| E | Lifting Points | Please see approved lifting design for location requirements |
| W | Weight | 150kg (± 20 for variance in face types) |

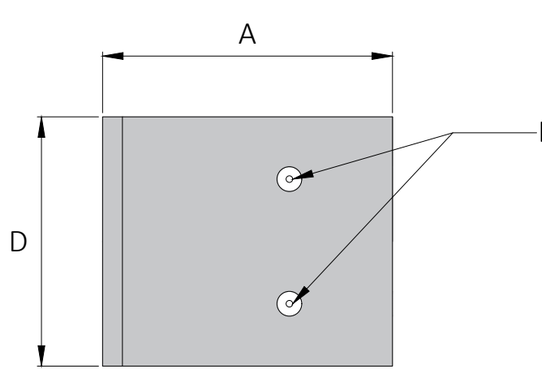


REAR ELEVATION

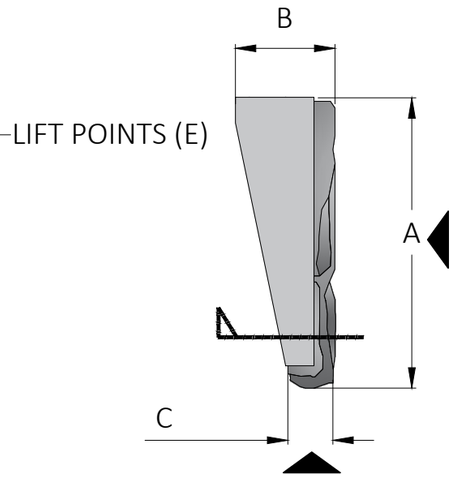


PLAN

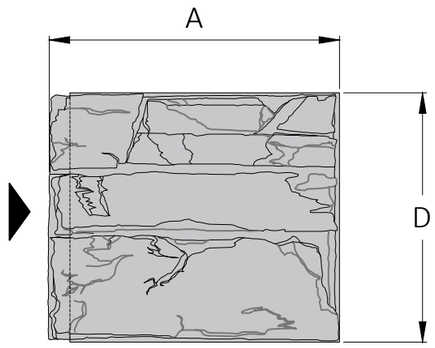


FRONT ELEVATION




CROSS SECTION

| Rev | Date | Description | Drwn | Chkd |
|---|---|---|---|---|
| 4 | 22/04/26 | Issued for construction | JV | AM |
| 3 | 05/06/25 | Issued for construction | JV | AM |
| 2 | 23/05/25 | Issued for construction | AS | AM |
| 1 | 03/12/24 | Issued for construction | JV | AM |

CIRTEX
125 Ngati Maru Highway
Thames 3578
New Zealand

Title:

# MAGNUMSTONE UNIT DETAILS END CAP

Client: -

Project: MAGNUMSTONE SHOP DRAWINGS

Designed: -
Drawn: JV
Checked: AM
Date: 22/04/26

Proj No: -

Scale: 1:15

Drwg. No.: 9

Size: A3

Rev: 4

ORIGINAL FIGURE PRINTED IN COLOUR

COPYRIGHT © BY CIRTEX. THIS DOCUMENT MAY NOT BE REPRODUCED IN WHOLE OR IN PART BY ANY MEANS WHATSOEVER.

| KEY | DESCRIPTION | METRIC (Tolerance & Notes) |
|---|---|---|
| A | Face Width | 1220mm (± 10mm) |
| B | Depth | 610mm (± 20mm due to variance in patterned face) |
| D | Height | 151mm (± 10mm) |
| E | Lifting Points | Please see approved lifting design for location requirements |
| W | Weight | 270kg (± 10 for variance in face types) |

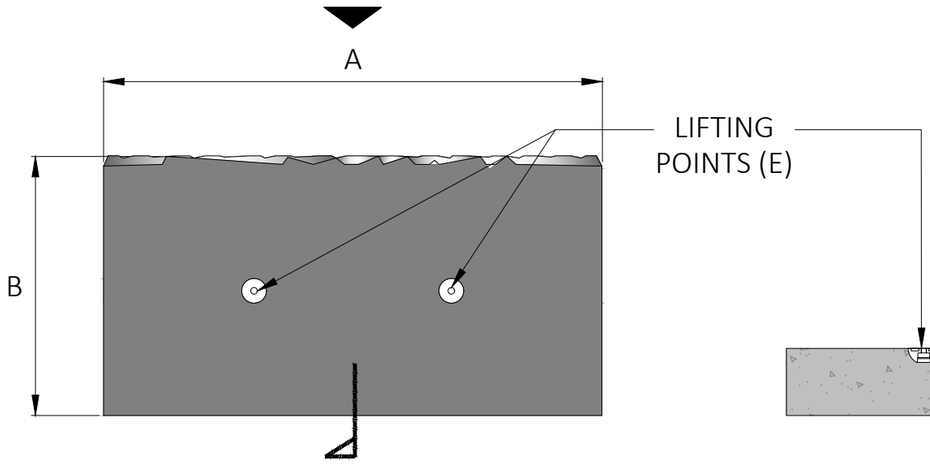


PLAN

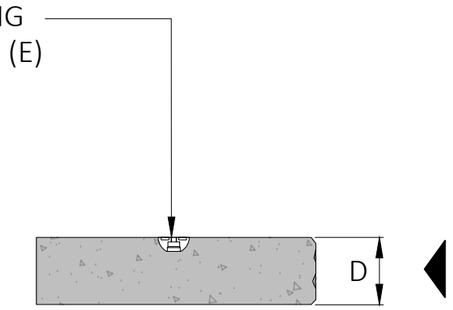


CROSS SECTION

| Rev | Date | Description | Drwn | Chkd |
|---|---|---|---|---|
| 4 | 22/04/26 | Issued for construction | JV | AM |
| 3 | 05/06/25 | Issued for construction | JV | AM |
| 2 | 23/05/25 | Issued for construction | AS | AM |
| 1 | 03/12/24 | Issued for construction | JV | AM |

CIRTEX
125 Ngati Maru Highway
Thames 3578
New Zealand

Title:

# MAGNUMSTONE UNIT DETAILS
# CAP UNIT

Client: -

Project: MAGNUMSTONE SHOP DRAWINGS

Designed: -
Drawn: JV
Checked: AM
Date: 22/04/26

Proj No: -

Scale: 1:15

Drwg. No.: 10

Size: A3

Rev: 4

ORIGINAL FIGURE PRINTED IN COLOUR

COPYRIGHT © BY CIRTEX. THIS DOCUMENT MAY NOT BE REPRODUCED IN WHOLE OR IN PART BY ANY MEANS WHATSOEVER.

| KEY | DESCRIPTION | METRIC (Tolerance & Notes) |
|---|---|---|
| A | Length | 1345mm (± 10mm) |
| B | Length Exclding DT | 1220mm (± 10mm) |
| C | Width | 760mm (± 10mm) |
| D | Width of DT | 305mm (± 10mm) |
| E | Height | 610mm (± 10mm) |
| F | Lifting Points | Please see approved lifting design for location requirements |
| W | Weight | 435kg (± 10kg) |

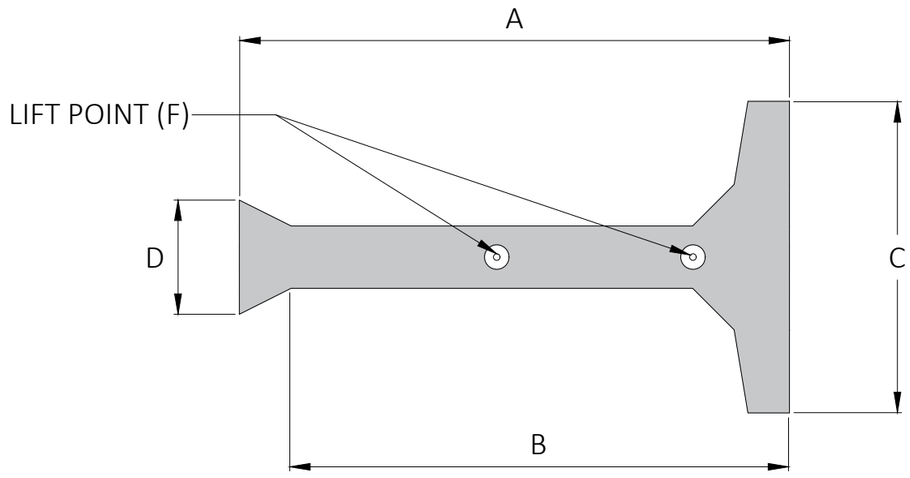


PLAN

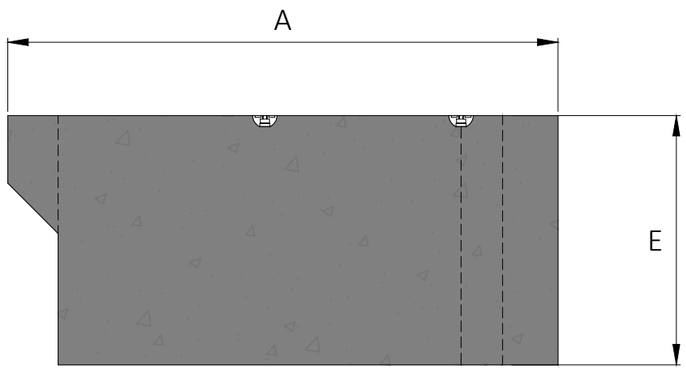


CROSS SECTION

| Rev | Date | Description | Drwn | Chkd |
|---|---|---|---|---|
| 4 | 22/04/26 | Issued for construction | JV | AM |
| 3 | 05/06/25 | Issued for construction | JV | AM |
| 2 | 23/05/25 | Issued for construction | AS | AM |
| 1 | 03/12/24 | Issued for construction | JV | AM |

CIRTEX
125 Ngati Maru Highway
Thames 3578
New Zealand

Title:

# MAGNUMSTONE UNIT DETAILS LONG EXTENDER

Client: -

Project: MAGNUMSTONE SHOP DRAWINGS

Designed: -
Drawn: JV
Checked: AM
Date: 22/04/26

Proj No: -

Scale: 1:15

Drwg. No.: 11

Size: A3

Rev: 4

ORIGINAL FIGURE PRINTED IN COLOUR

COPYRIGHT © BY CIRTEX. THIS DOCUMENT MAY NOT BE REPRODUCED IN WHOLE OR IN PART BY ANY MEANS WHATSOEVER.

| KEY | DESCRIPTION | METRIC (Tolerance & Notes) |
|---|---|---|
| A | Length | 1345mm (± 10mm) |
| B | Length Exclding DT | 1220mm (± 10mm) |
| C | Width | 760mm (± 10mm) |
| D | Width of DT | 305mm (± 10mm) |
| E | Height | 610mm (± 10mm) |
| F | Lifting Points | Please see approved lifting design for location requirements |
| W | Weight | 430kg (± 10kg) |

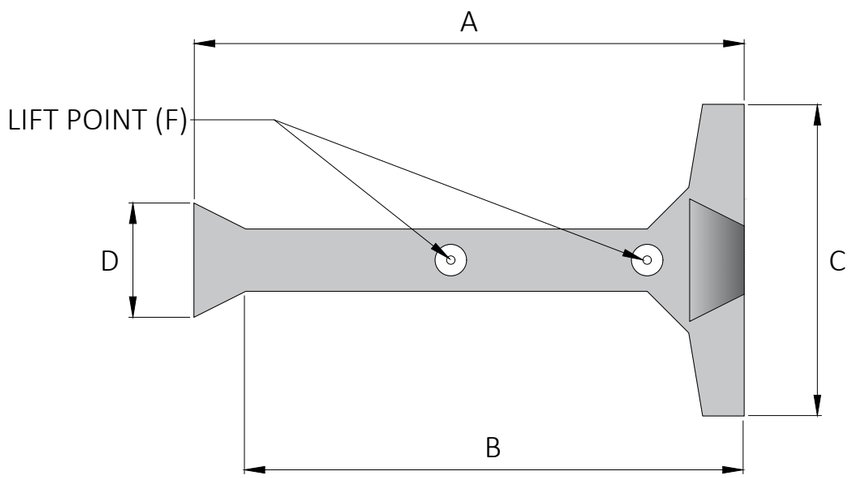


PLAN

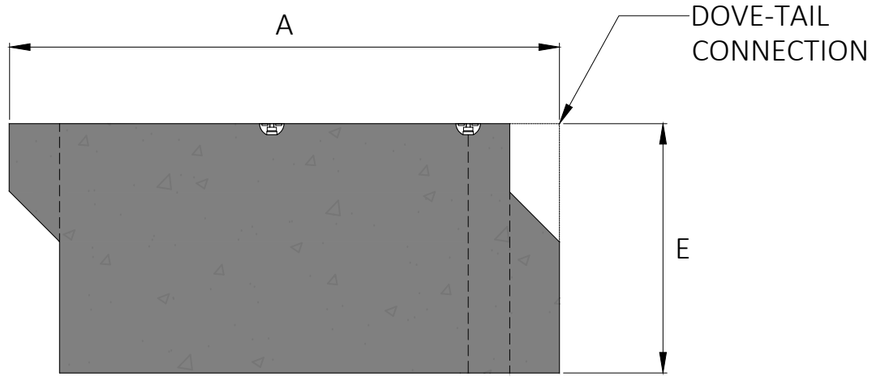


CROSS SECTION

| Rev | Date | Description | Drwn | Chkd |
|---|---|---|---|---|
| 4 | 22/04/26 | Issued for construction | JV | AM |
| 3 | 05/06/25 | Issued for construction | JV | AM |
| 2 | 23/05/25 | Issued for construction | AS | AM |
| 1 | 03/12/24 | Issued for construction | JV | AM |

CIRTEX
125 Ngati Maru Highway
Thames 3578
New Zealand

Title:

# MAGNUMSTONE UNIT DETAILS
# LONG EXTENDER WITH DOVETAIL

Client: -

Project: MAGNUMSTONE SHOP DRAWINGS

Designed: -
Drawn: JV
Checked: AM
Date: 22/04/26

Drwg. No.: 12

Proj No: -

Scale: 1:15

Size: A3

Rev: 4

ORIGINAL FIGURE PRINTED IN COLOUR

COPYRIGHT © BY CIRTEX. THIS DOCUMENT MAY NOT BE REPRODUCED IN WHOLE OR IN PART BY ANY MEANS WHATSOEVER.

| KEY | DESCRIPTION | METRIC (Tolerance & Notes) |
|---|---|---|
| A | Length | 730mm (± 10mm) |
| B | Length Exclding DT | 610mm (± 10mm) |
| C | Width | 760mm (± 10mm) |
| D | Width of DT | 305mm (± 10mm) |
| E | Height | 610mm (± 10mm) |
| F | Lifting Points | Please see approved lifting design for location requirements |
| W | Weight | 290kg (± 10kg) |

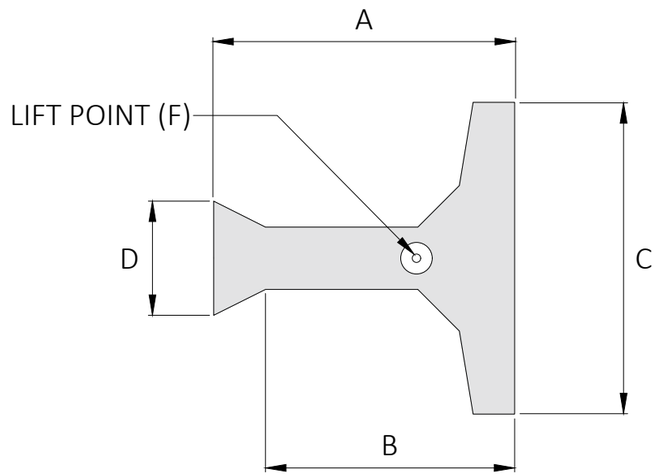


PLAN

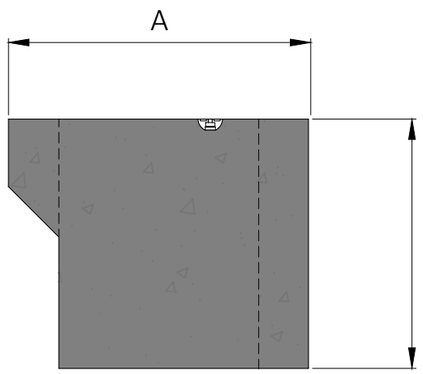


CROSS SECTION

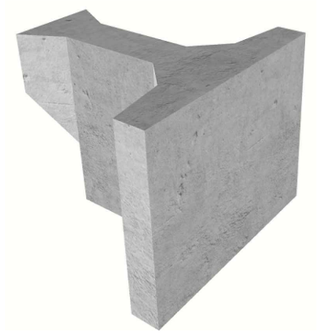

| Rev | Date | Description | Drwn | Chkd |
|---|---|---|---|---|
| 4 | 22/04/26 | Issued for construction | JV | AM |
| 3 | 05/06/25 | Issued for construction | JV | AM |
| 2 | 23/05/25 | Issued for construction | AS | AM |
| 1 | 03/12/24 | Issued for construction | JV | AM |

CIRTEX
125 Ngati Maru Highway
Thames 3578
New Zealand

Title:

# MAGNUMSTONE UNIT DETAILS SHORT EXTENDER

Client: -

Project: MAGNUMSTONE SHOP DRAWINGS

Designed: -
Drawn: JV
Checked: AM
Date: 22/04/26
Scale: 1:15

Drwg. No.: 13
Size: A3
Rev: 4

Proj No: -

ORIGINAL FIGURE PRINTED IN COLOUR